GRÖSSLING

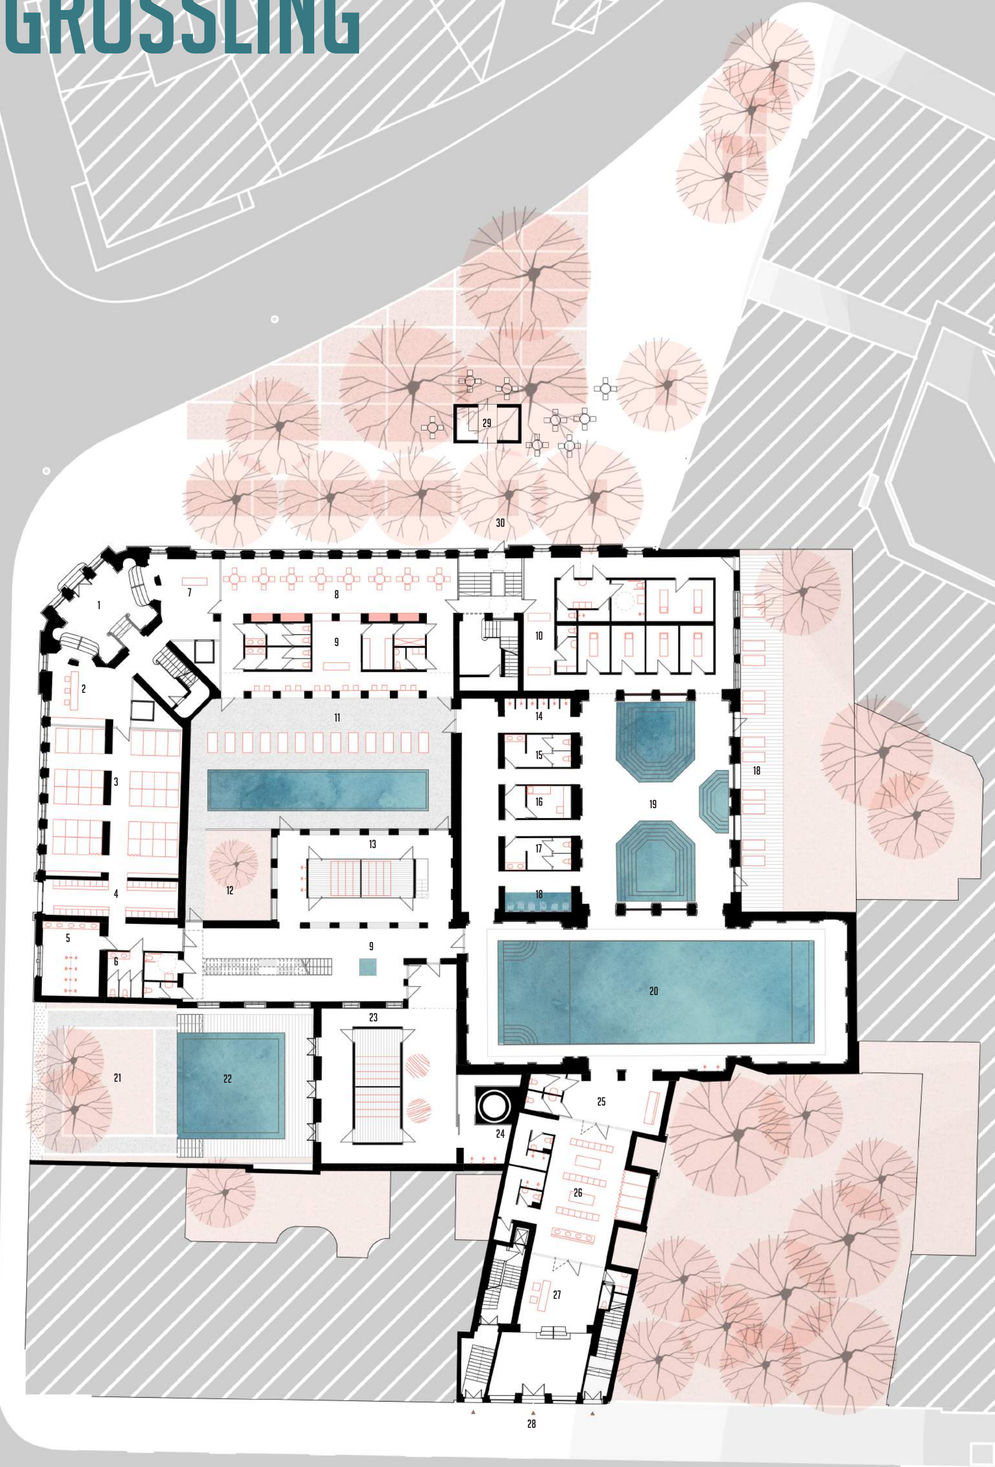

1. MAIN ENTRANCE
2. BATH RECEPTION
3. PRIVATE CABINS
4. LOCKERS
5. SHOWERS
6. WC
7. LIBRARY AUTOMAT
8. CAFÉ
9. BAR
10. MASSAGE UNIT
11. OUTDOOR POOL WITH SUNBEDS
12. GREEN POCKET GARDEN
13. SAUNA
14. SHOWERS
15. WC
16. AFSO AID
17. WC
18. WATER MASSAGE
19. POOL AREA
20. SWIMMING POOL
21. OUTDOOR GARDEN WITH WATER FEATURE
22. SALTWATER POOL
23. STEAM CABIN WITH HEATED ROCKS
24. OUTDOOR SHOWER
25. WC UNIT FOR THE SWIMMING POOL
26. CHANGING ROOM
27. RECEPTION
28. SWIMMING POOL ENTRANCE
29. OUTDOOR CAFÉ AND LIBRARY UNIT
30. BARRIER-FREE ENTRANCE

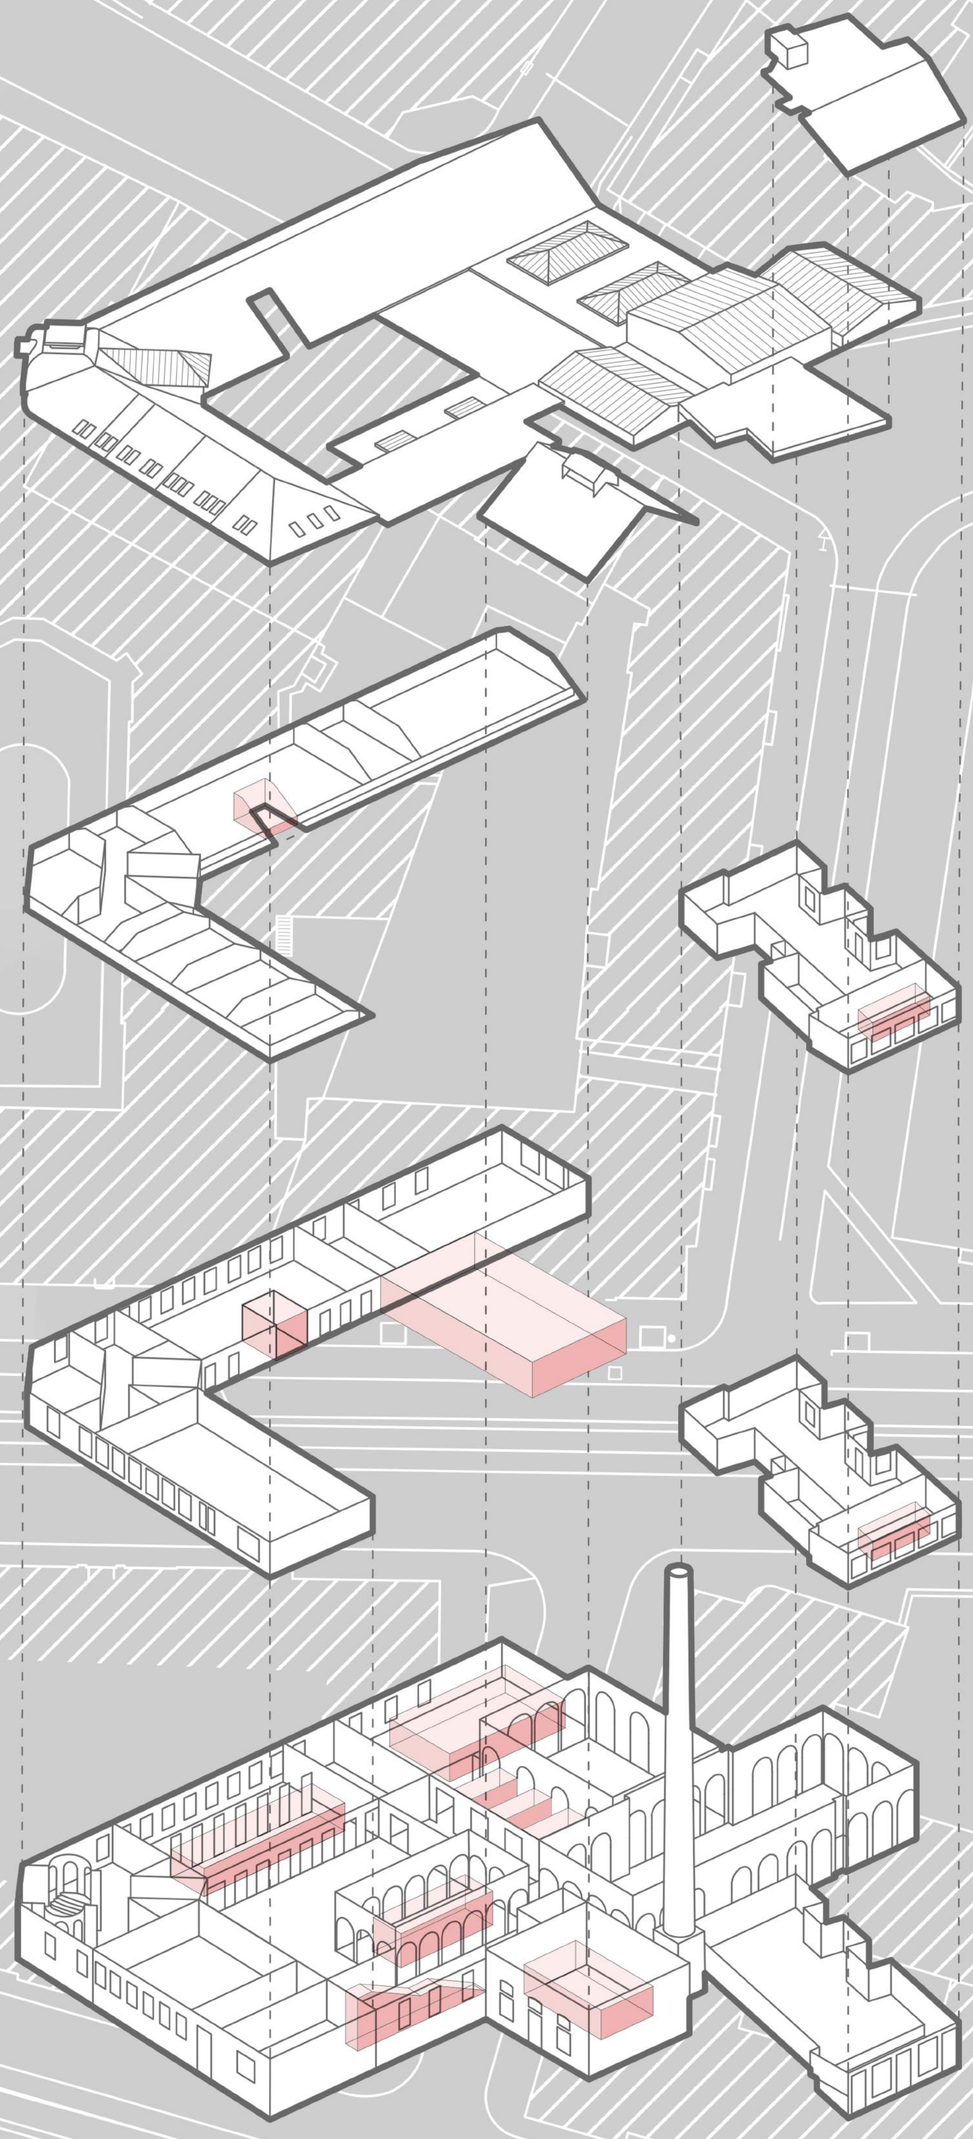

RESPECTING THE HISTORY

THE BASE OF THE 120 YEAR-OLD COMPLEX ARE KEPT AND ONLY THE NECESSARY CHANGES ARE ISSUED. THE ORIGINAL VALUES ARE HIGHTENED AND COMPLEMENTED WITH CONTEMPORARY LAYERS.

ORDER IN THE SPATIAL STRUCTURE

CLEANED-OUT UNNECESSARY WALLS AND STRUCTURES TO HAVE A CLEAN SLATE FOR THE ADDITIONAL DESIGN. THE GARDENS AND PARK AROUND THE COMPLEX GIVE A BREATH OF FRESH AIR IN THE MIDDLE OF THE COMPLICATED DOWNTOWN FABRIC.

UNEXPECTED EXPERIENCES

DIFFERENT IMPRESSION IN EVERY ROOM AND GARDEN. SENSING THE DIFFERENT ERAS OF THE BUILDING. INTENTION FOR EXPERIMENTAL ARCHITECTURE.

INTERCHANGABLE FUNCTIONS

CLEANED-OUT SPACES GIVE A LAYOUT WHICH CAN BE EQUIPPED IN MANY DIFFERENT WAYS.

FLEXIBLE LAYOUT

THE SPACES ARE DIVIDED BY THE STAIRCASES MEANWHILE CREATE CONNECTIONS BETWEEN THEM WITH THE USE OF UNFIED INTERIOR DESIGN

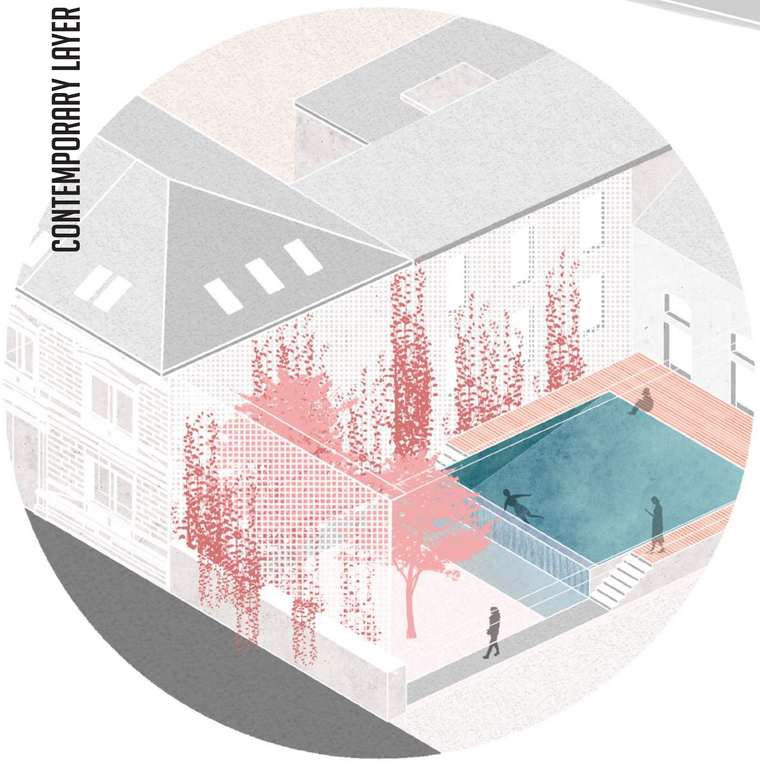

CONTEMPORARY LAYER

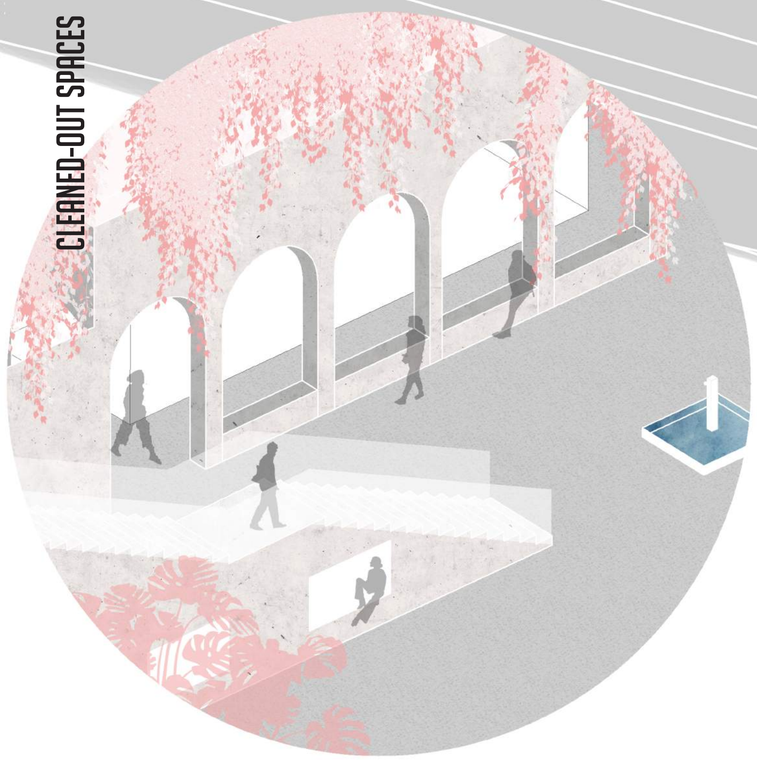

CLEANED-OUT SPACES

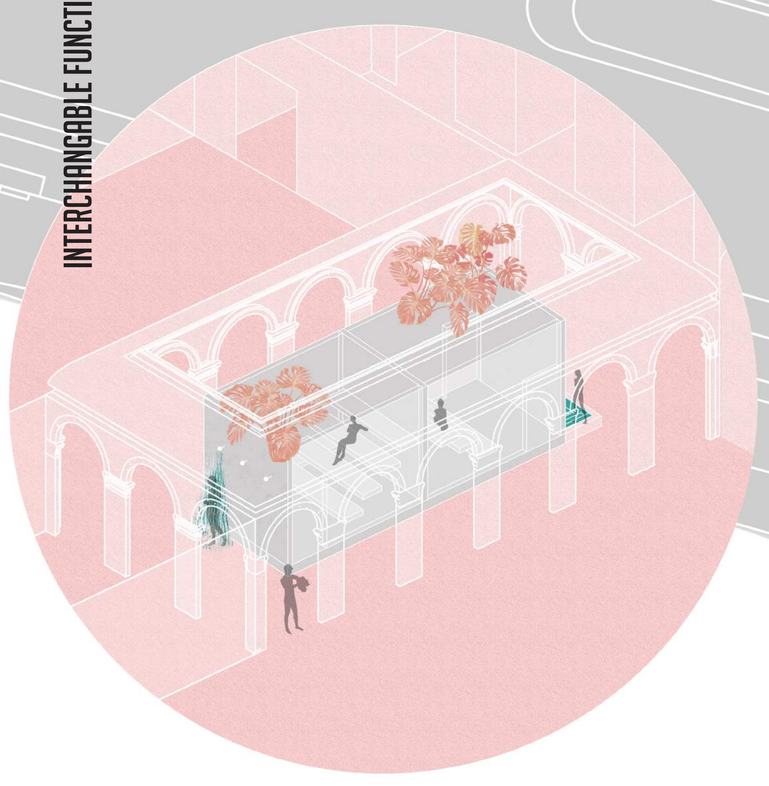

INTERCHANGABLE FUNCTIONS

GRÖSSLING

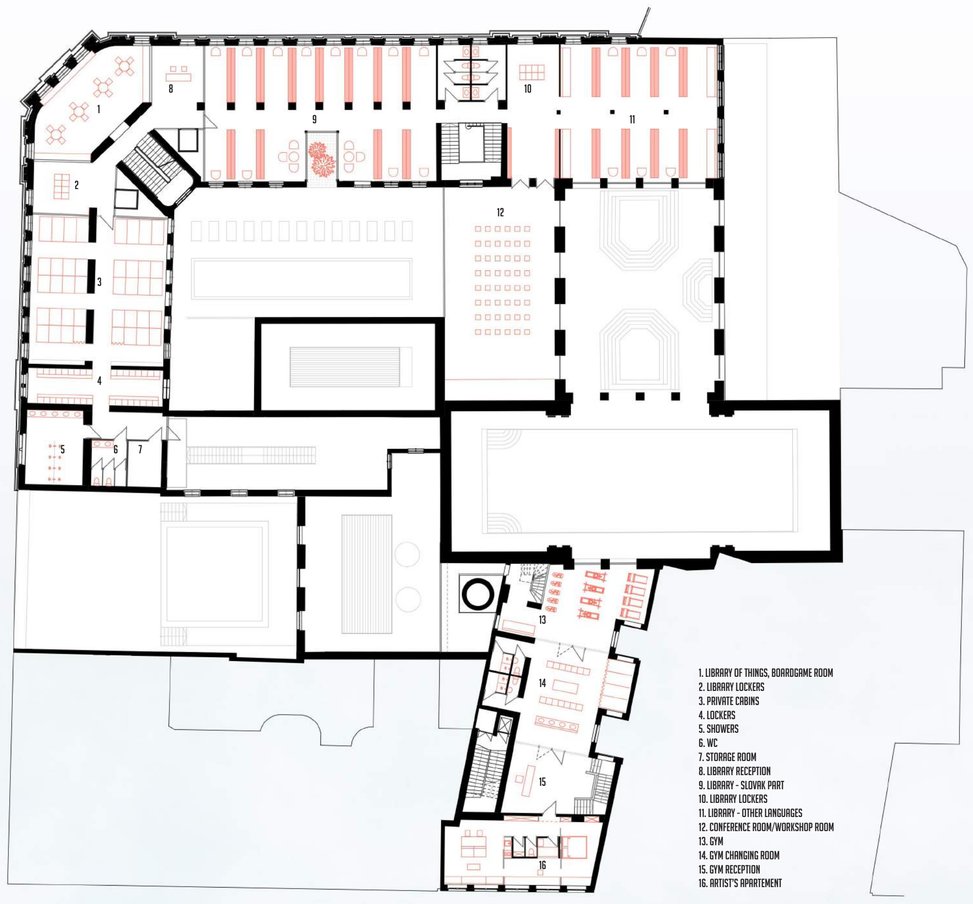

1. LIBRARY OF THINGS, BOARDGAME ROOM
2. LIBRARY LOCKERS
3. PRIVATE CABINS
4. LOCKERS
5. SHOWERS
6. WC
7. STORAGE ROOM
8. LIBRARY RECEPTION
9. LIBRARY - SLOVAK PART
10. LIBRARY LOCKERS
11. LIBRARY - OTHER LANGUAGES
12. CONFERENCE ROOM/WORKSHOP ROOM
13. GYM
14. GYM CHANGING ROOM
15. GYM RECEPTION
16. ARTIST'S APARTEMENT

SECOND FLOOR

1. MEETING ROOM
2. WAITING AREA
3. OFFICE AREA
4. KITCHEN/DAY ROOM
5. LIBRARY LOCKERS
6. OPEN ACCESS SHELVES WITH STUDY AREA
7. STUDY AREA
8. STUDY AREA WITH COMPUTERS
9. GYM
10. HALL
11. ARTIST'S APARTEMENT

THIRD FLOOR

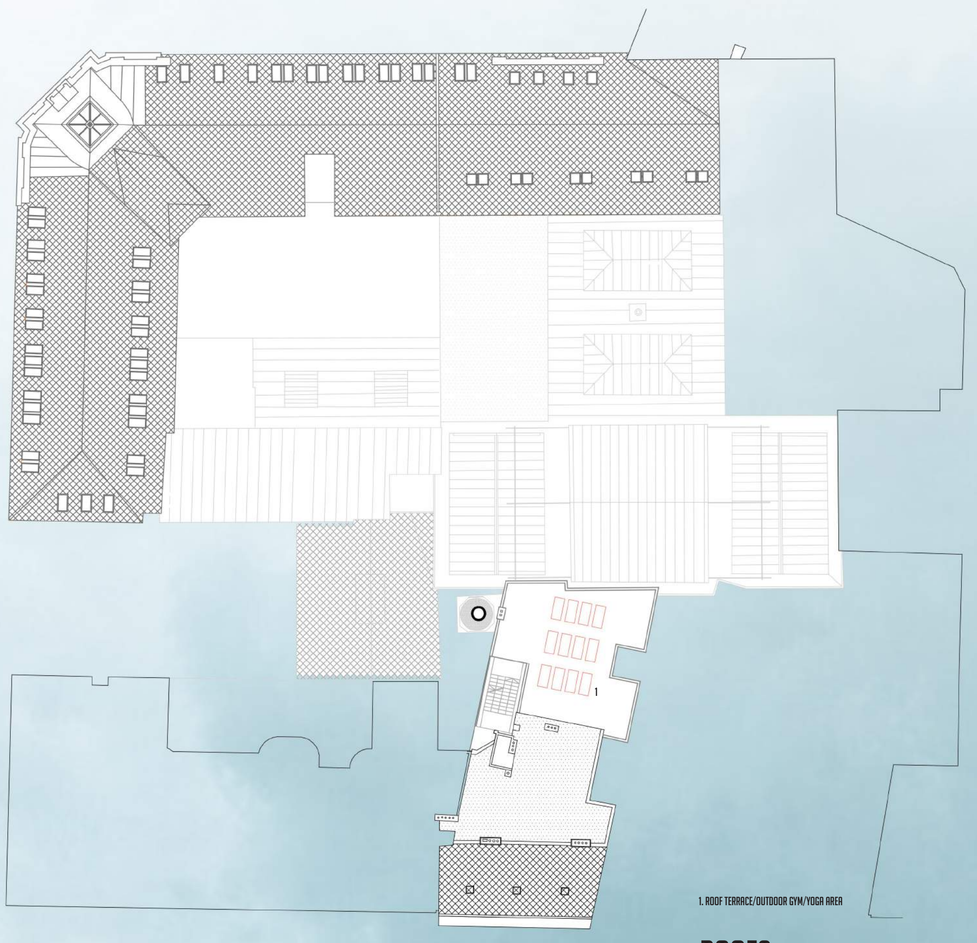

1. ROOF TERRACE/OUTDOOR GYM/YOGA AREA

ROOFS

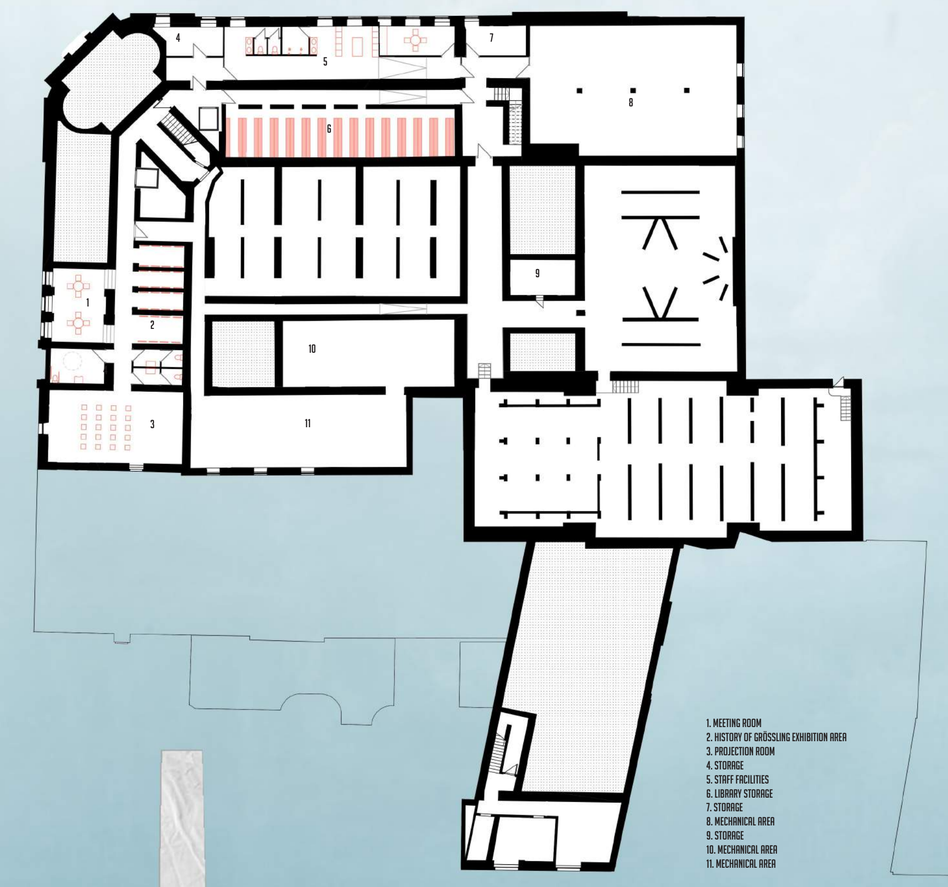

1. MEETING ROOM
2. HISTORY OF GRÖSSLING EXHIBITION AREA
3. PROJECTION ROOM
4. STORAGE
5. STAFF FACILITIES
6. LIBRARY STORAGE
7. STORAGE
8. MECHANICAL AREA
9. STORAGE
10. MECHANICAL AREA
11. MECHANICAL AREA
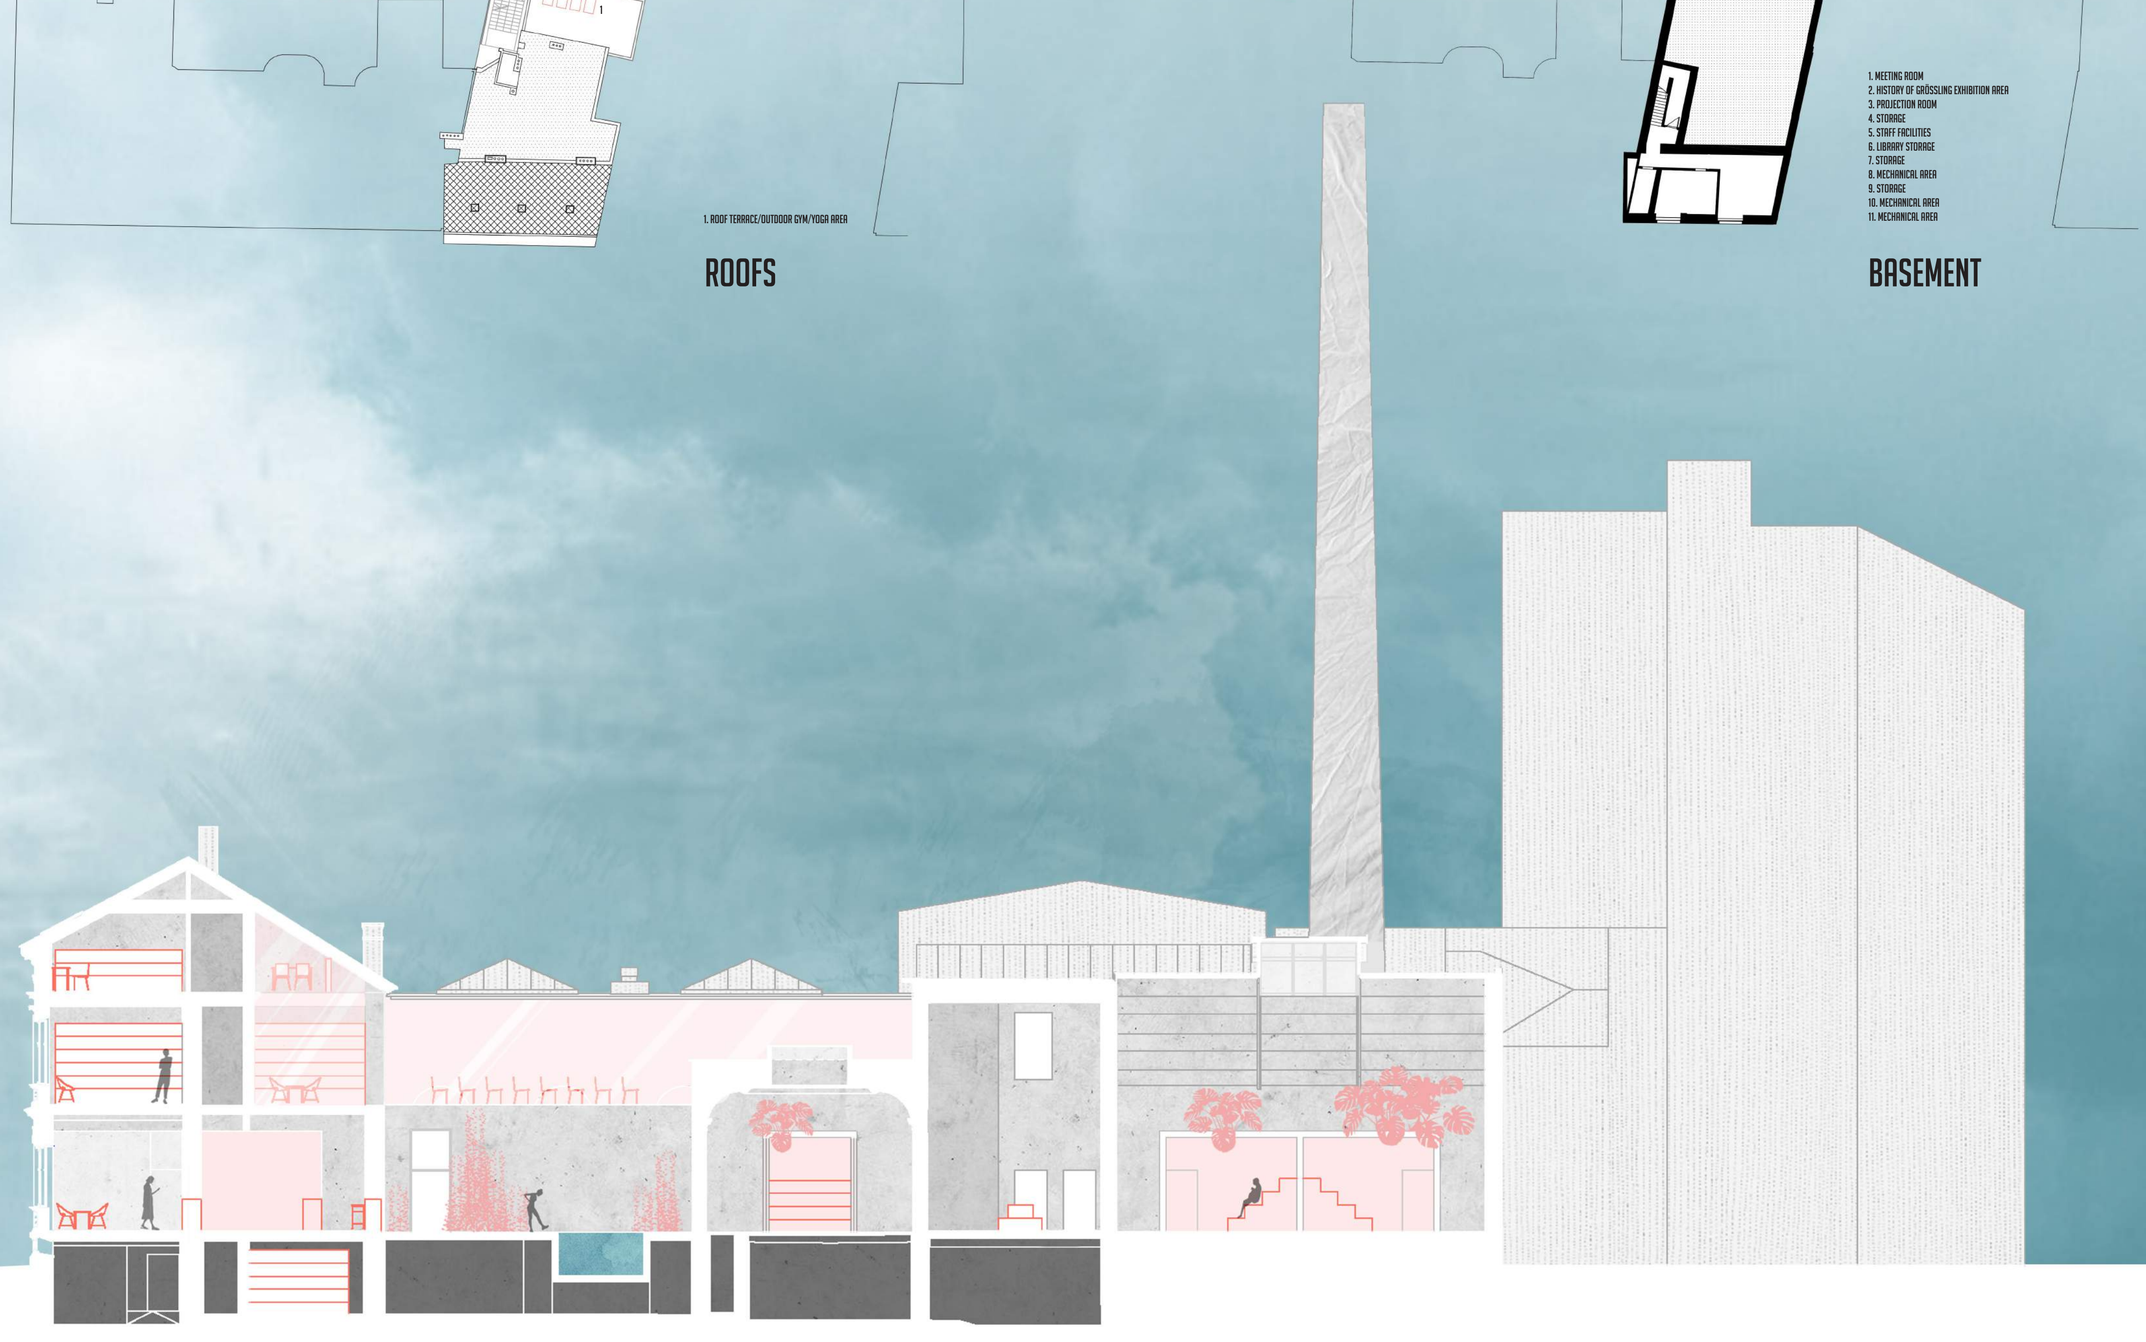
BASEMENT